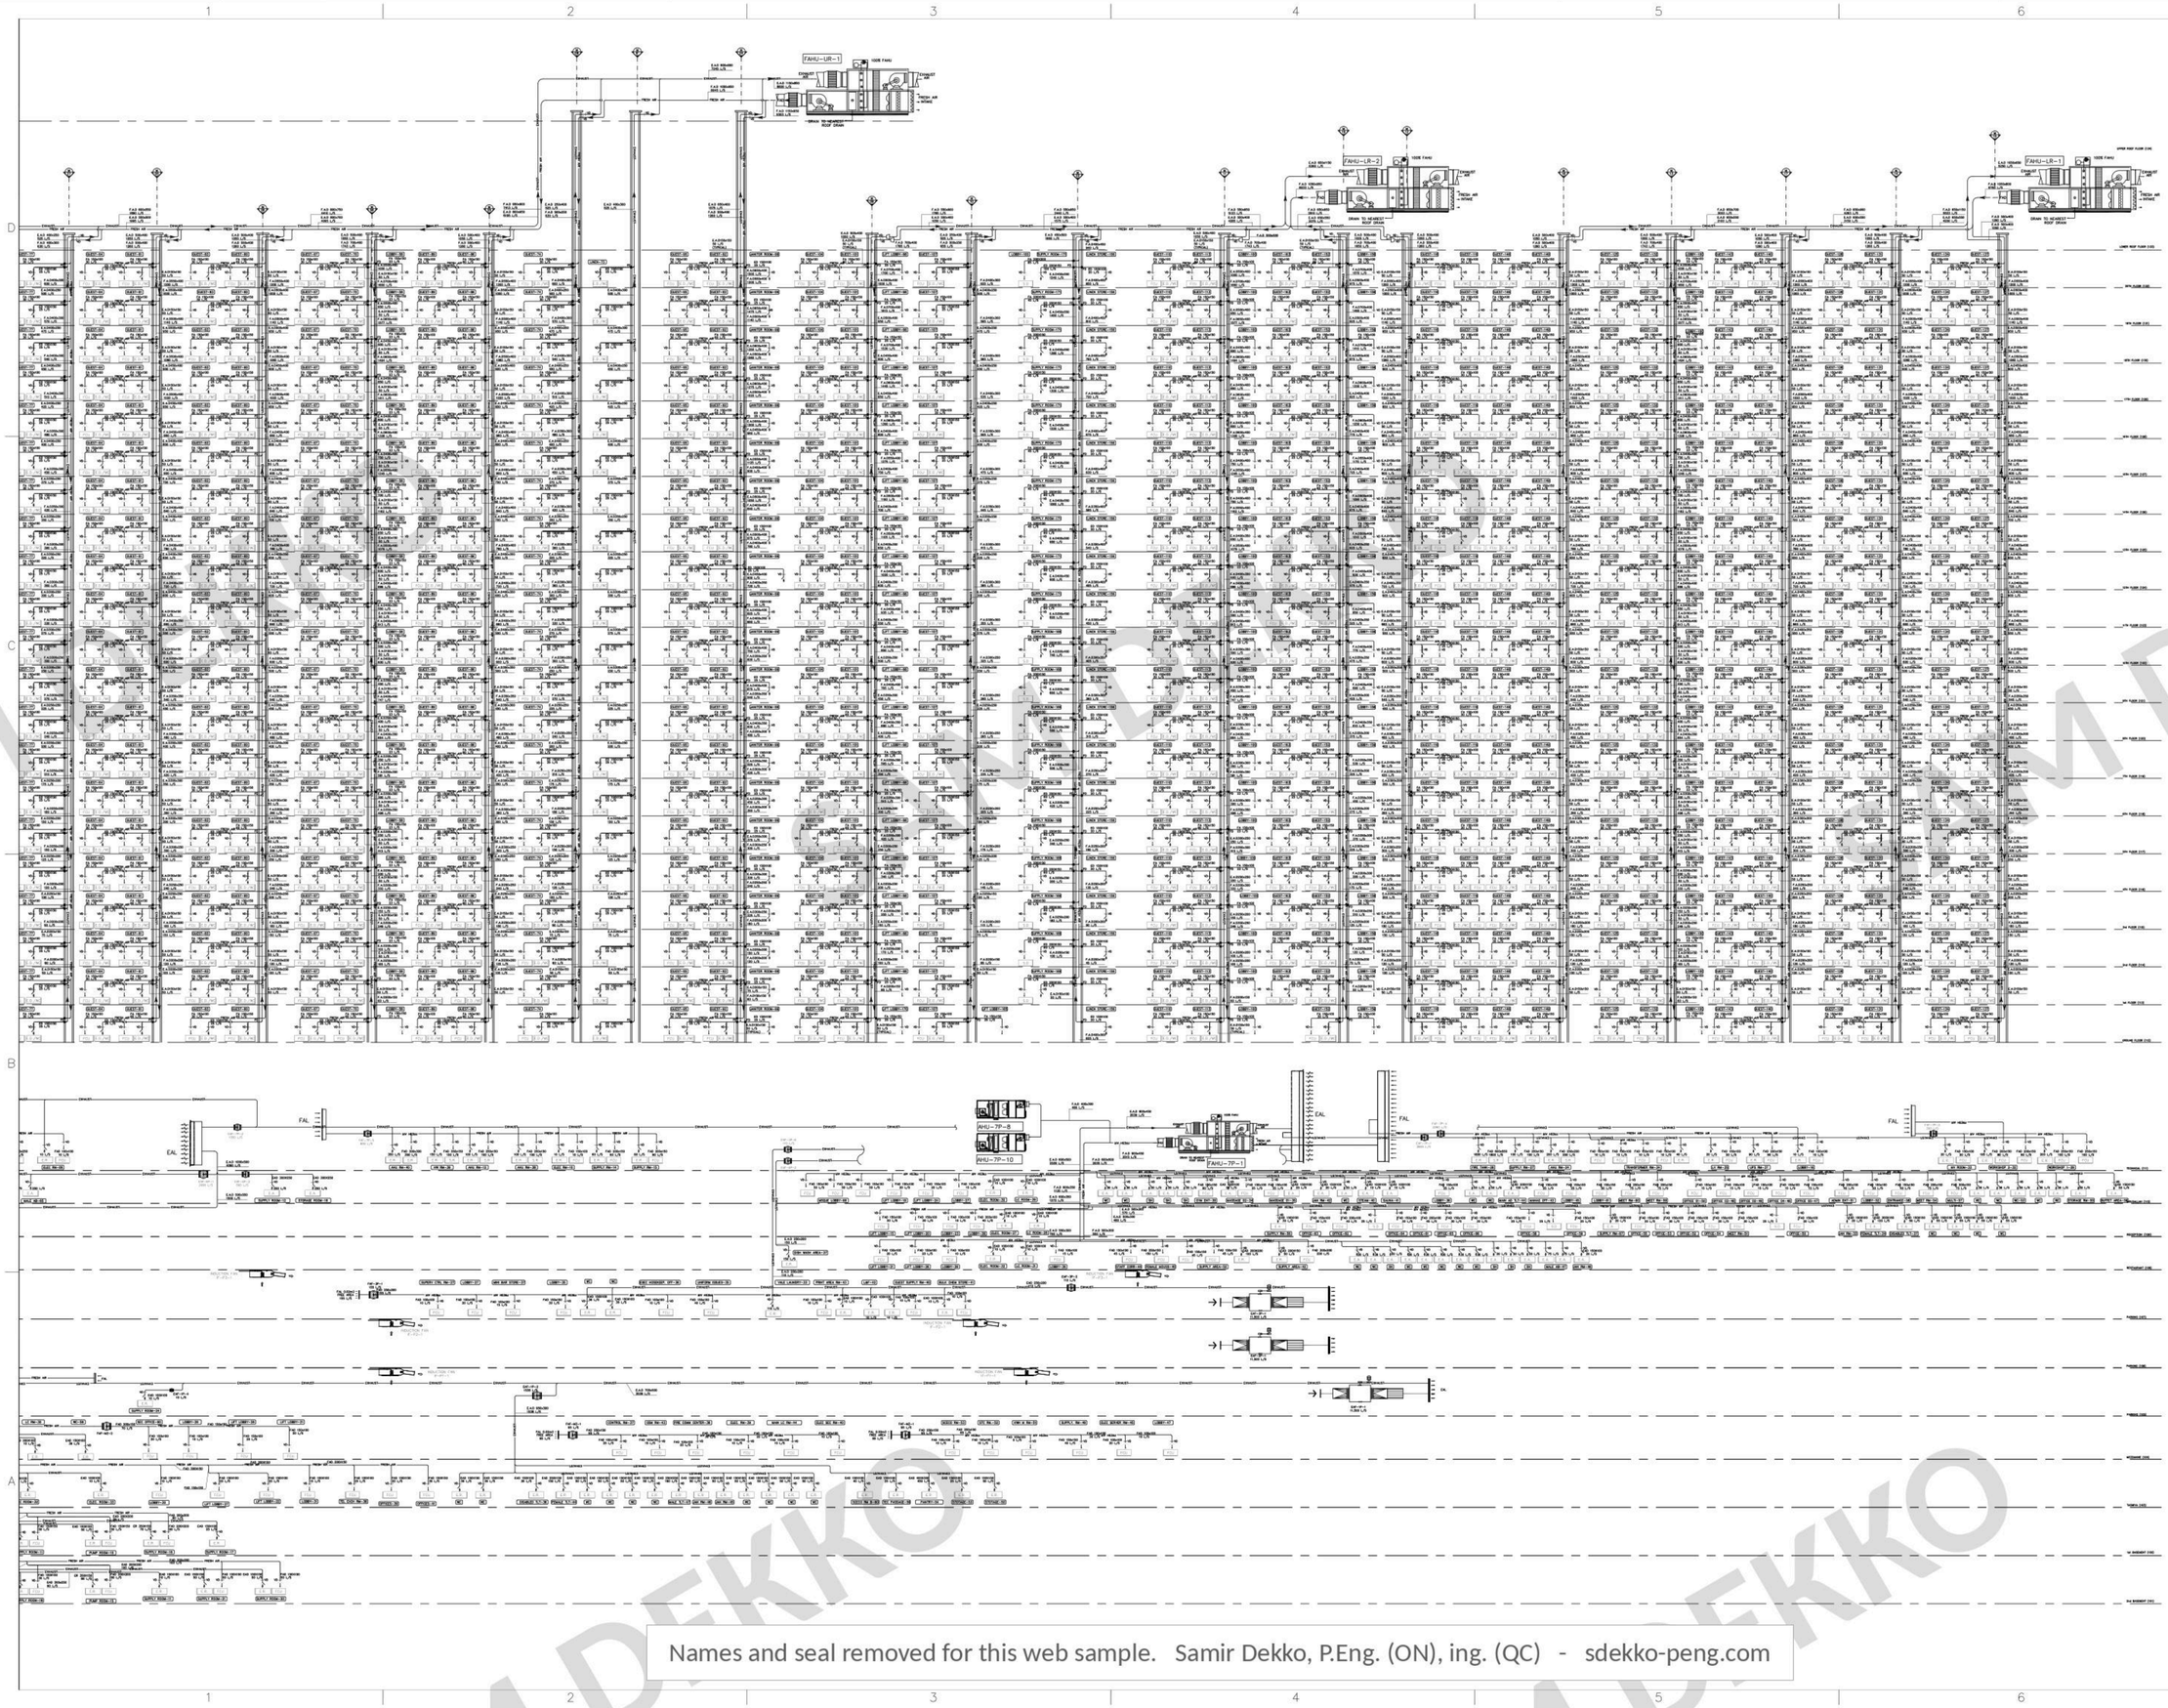


Names and seal removed for this web sample. Samir Dekko, P.Eng. (ON), ing. (QC) - sdekko-peng.com

REV	BY	APP	DESCRIPTION	DATE

Revisions

PROJECT NAME REMOVED

Sheet Information

PROJECT NBR.	
PROJECT PHASE	TENDER PHASE
DISCIPLINE	
SECTOR	
BUILDING	
PLOT NBR.	
DESIGNED	
DRAWN	
CHECKED	
APPROVED	
DATE	
SCALE	

SCHE

T

Phase | Discipline | Sub-Disc. | Sheet Type | Sequence Number | Seq Part | Revision