


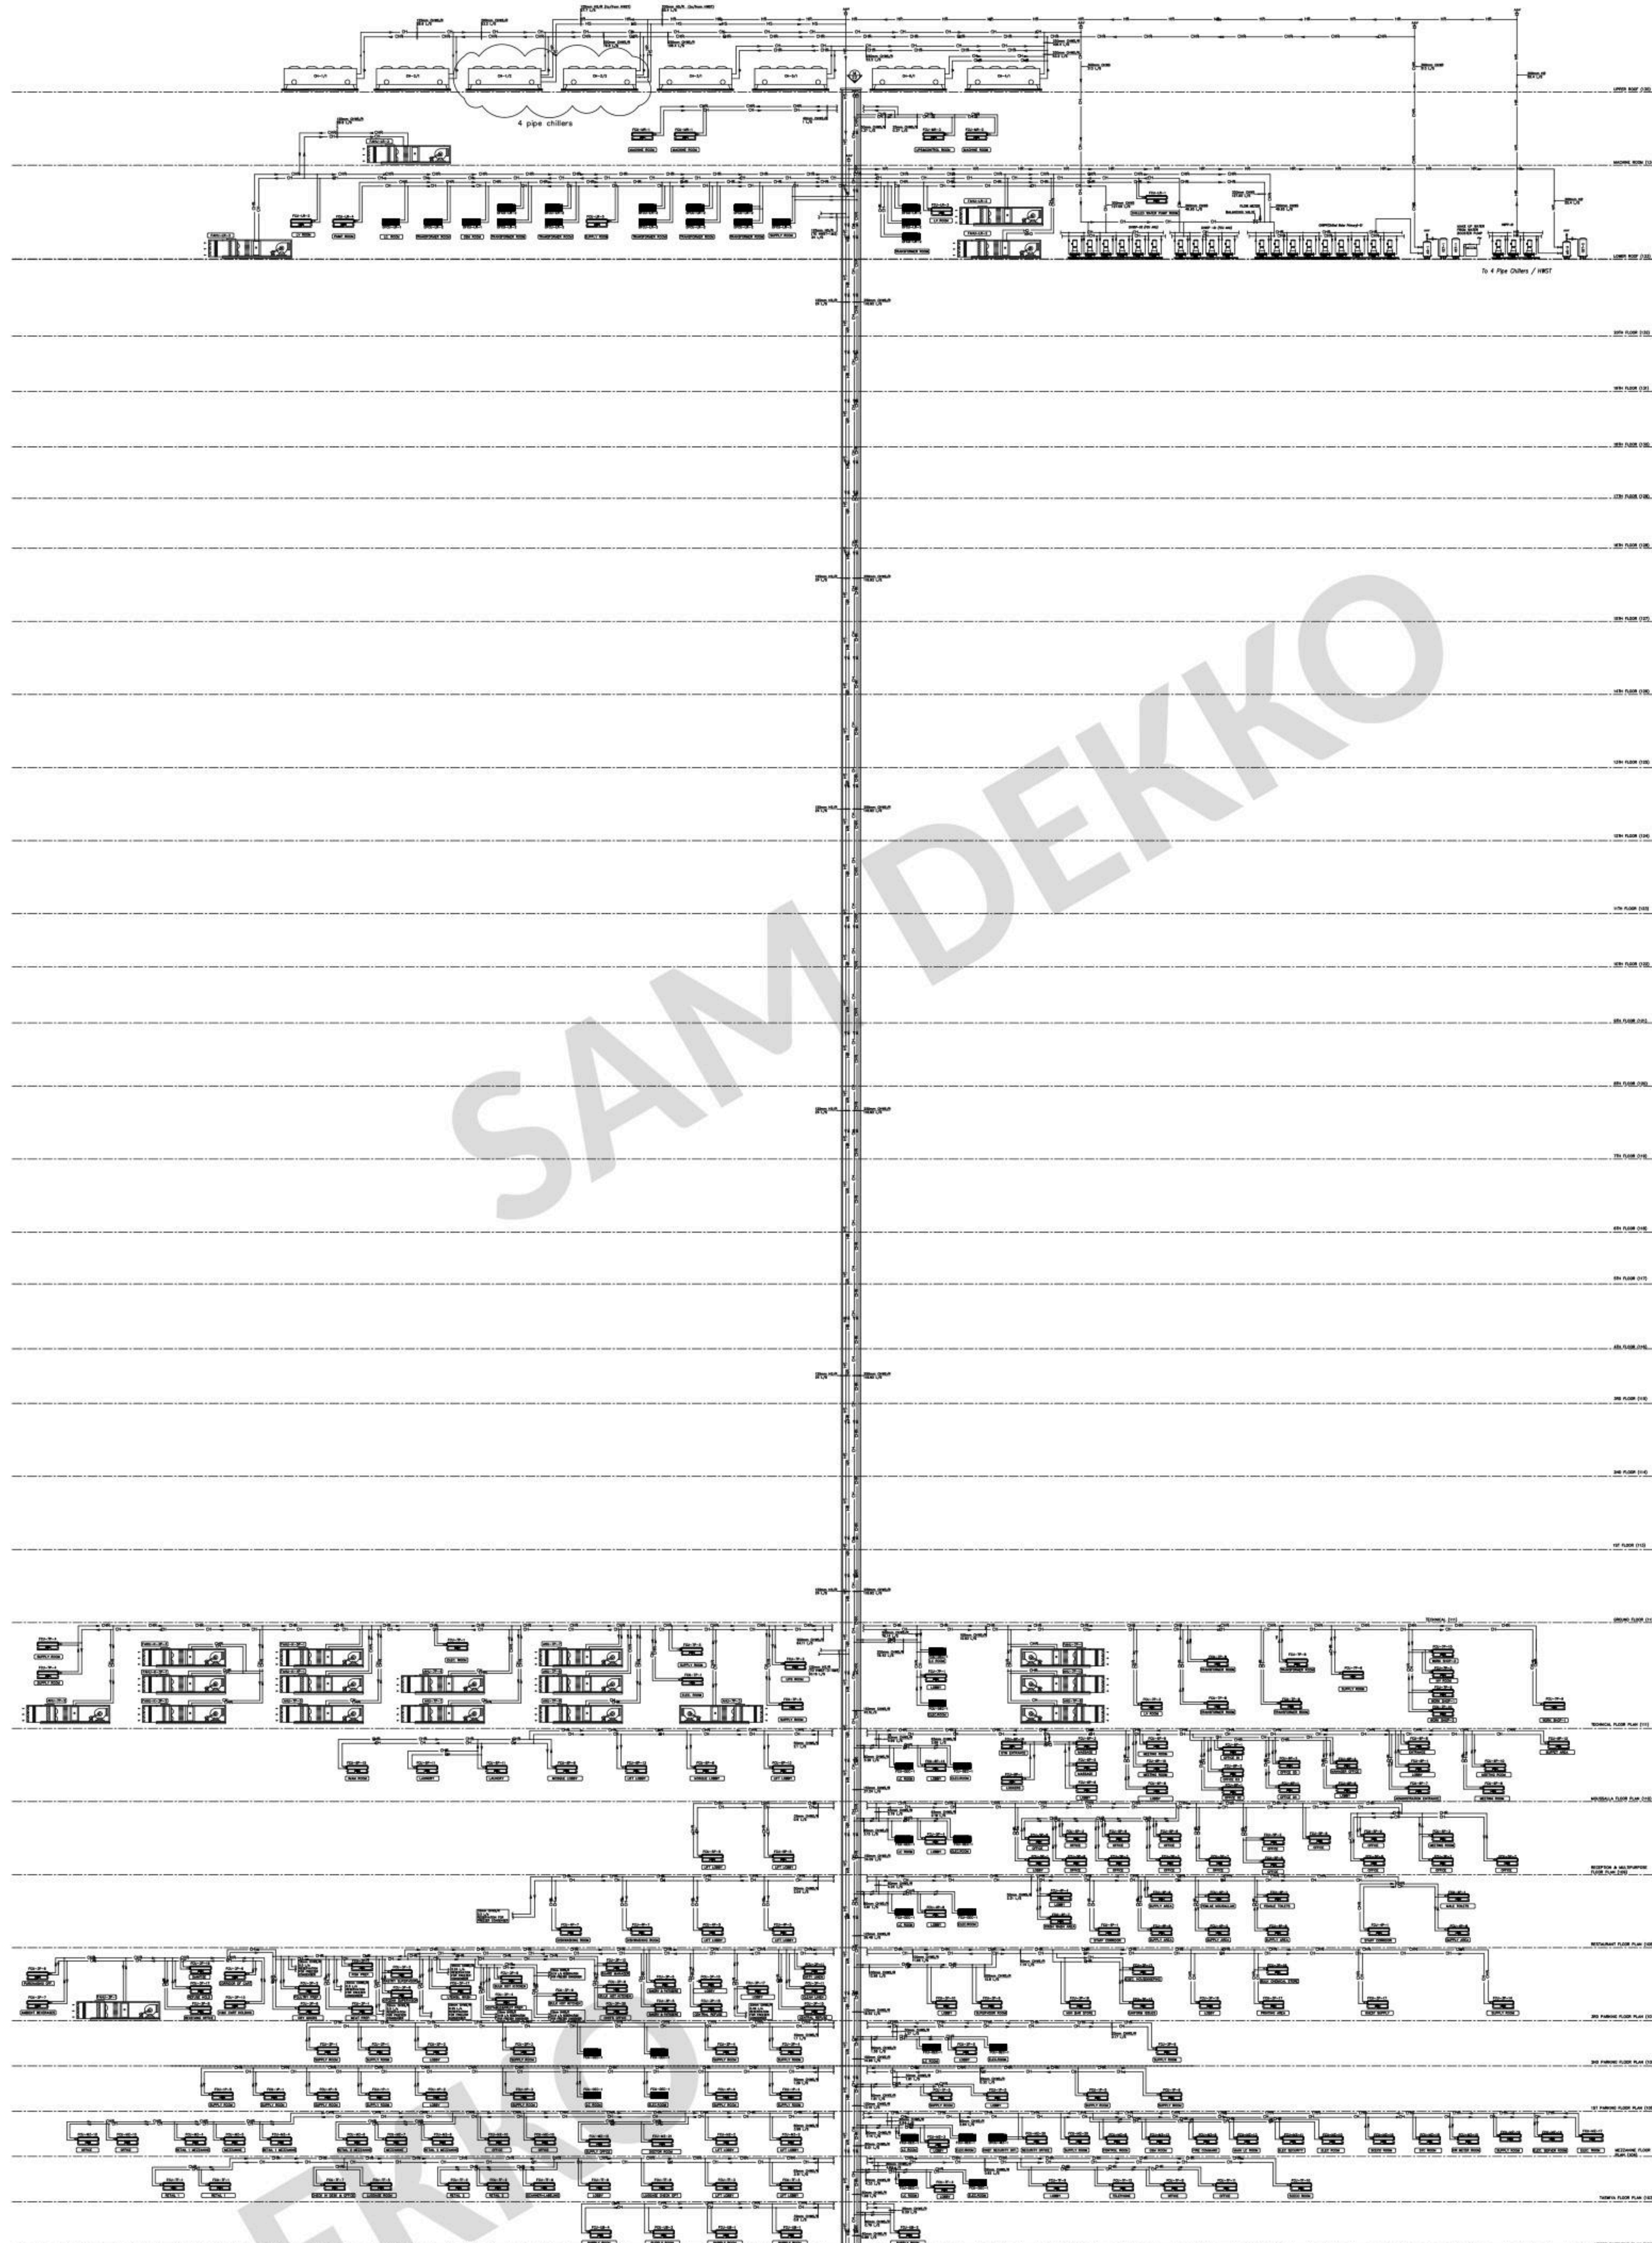

Names and seal removed for this web sample. Samir Dekko, P.Eng. (ON), ing. (QC) - sdekkko-peng.com

REV	BY	APP

PROJECT NAME REMOVED

PROJECT NBR.
PROJECT PHASE
DISCIPLINE
SECTOR
BUILDING
PLOT NBR.
DESIGNED
DRAWN
CHECKED
APPROVED
DATE
SCALE

SCHE

T